Vicinity Location Map

St. Tammany Parish

DSR# 103-05-080K,

103-05-152K

Sunset Lateral, Dixie Ranch Road

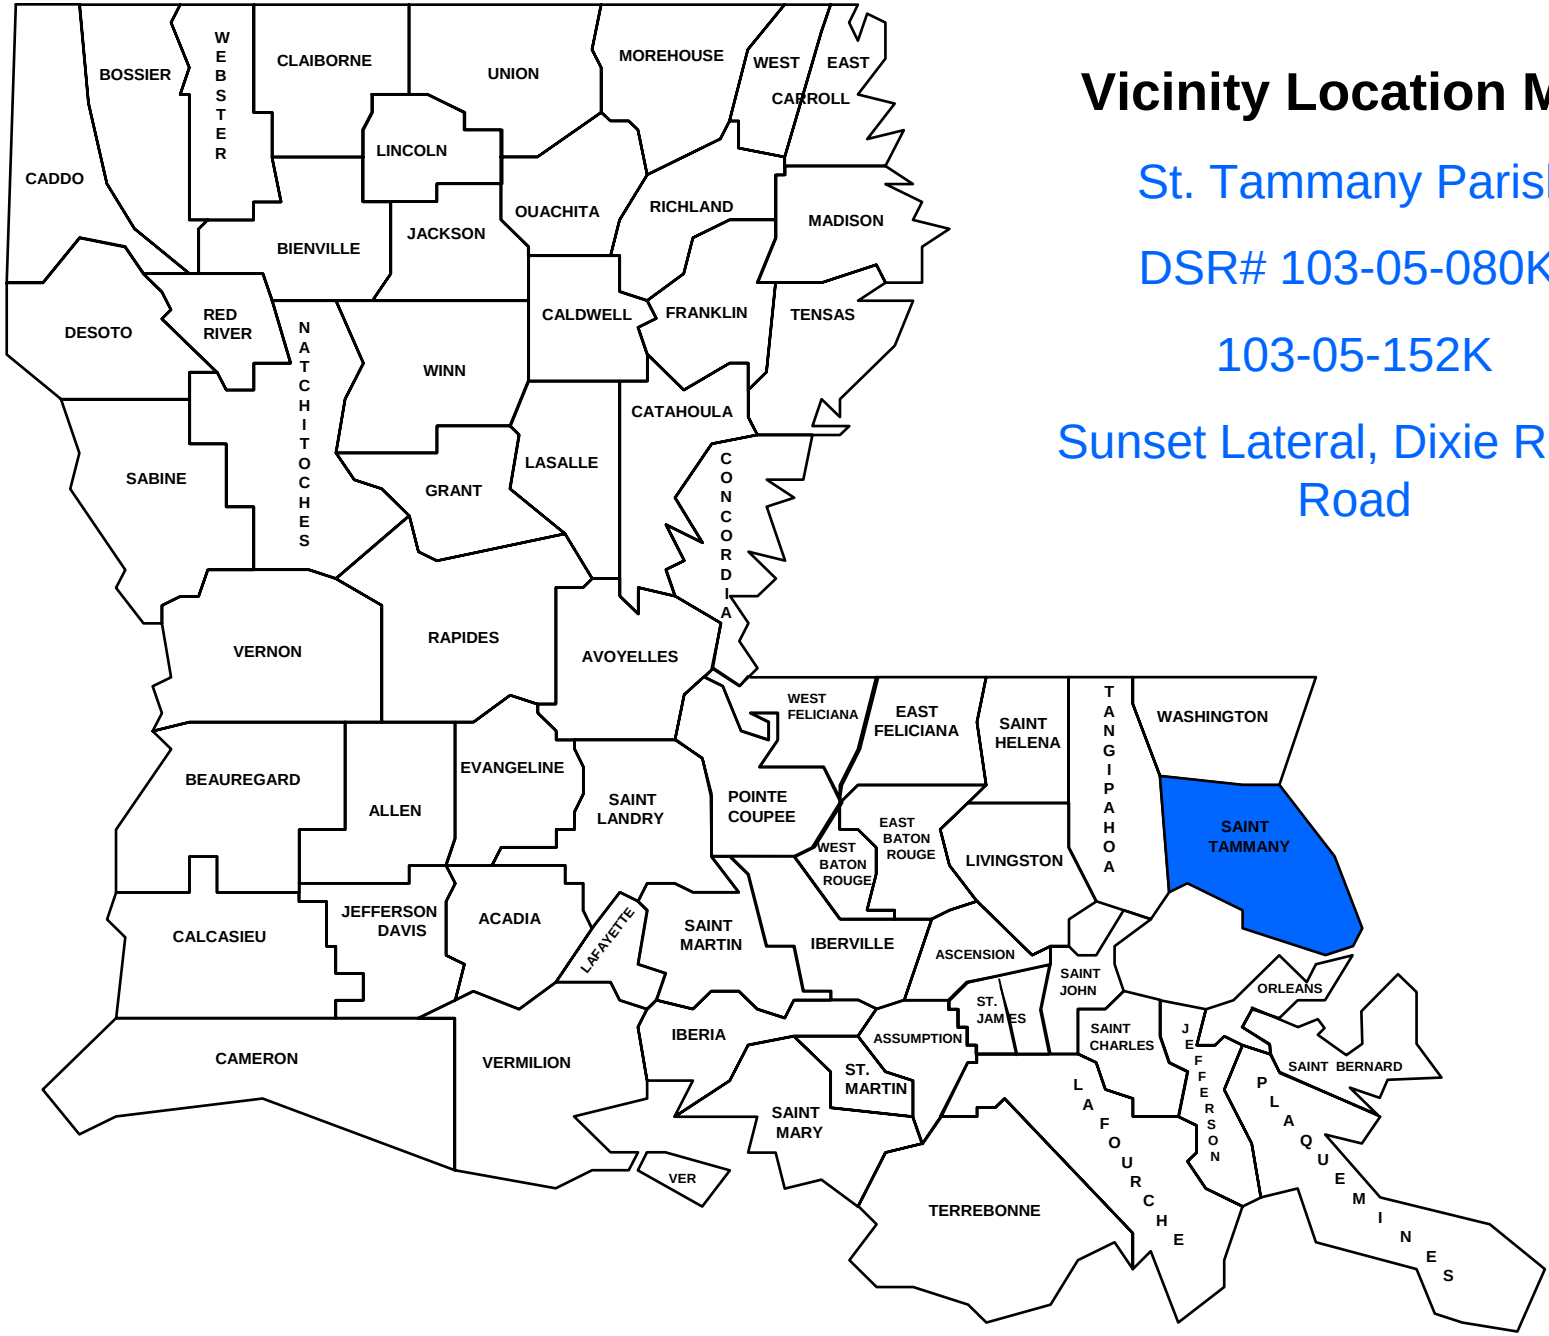

SITE MAP
DSR 103-05-080K
Sunset Lateral
St. Tammany Parish

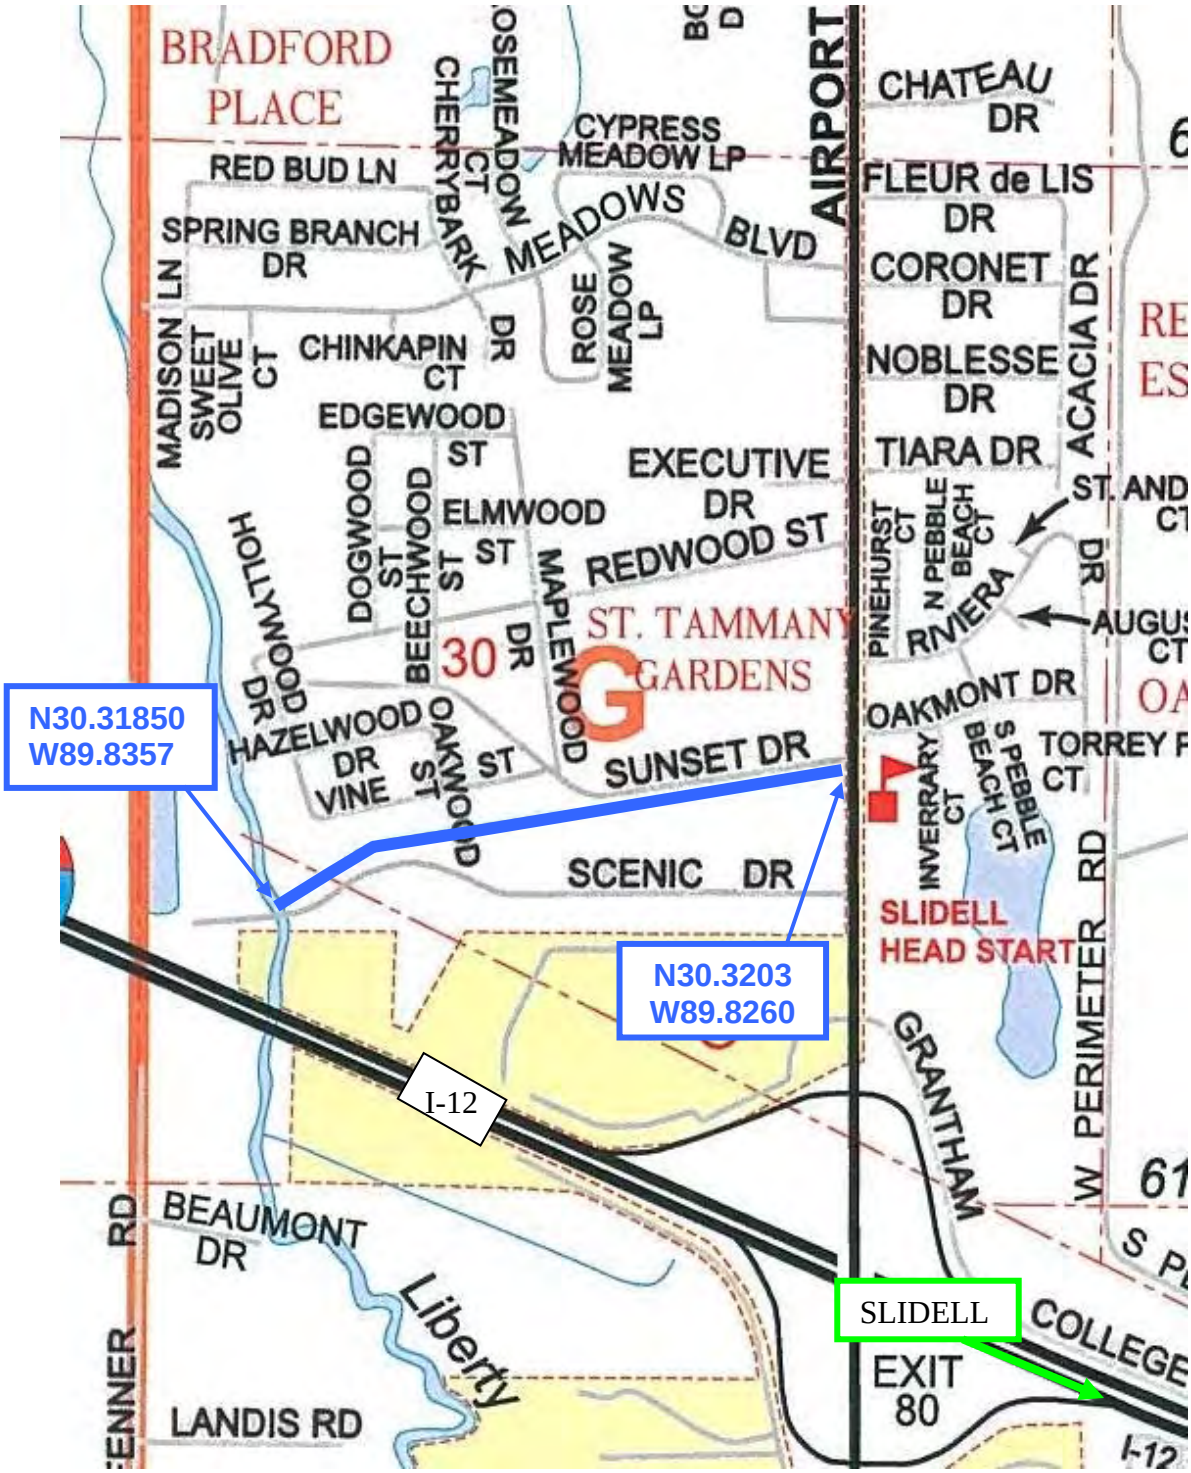

TOPO MAP
DSR 103-05-080K
Sunset Lateral
St. Tammany Parish

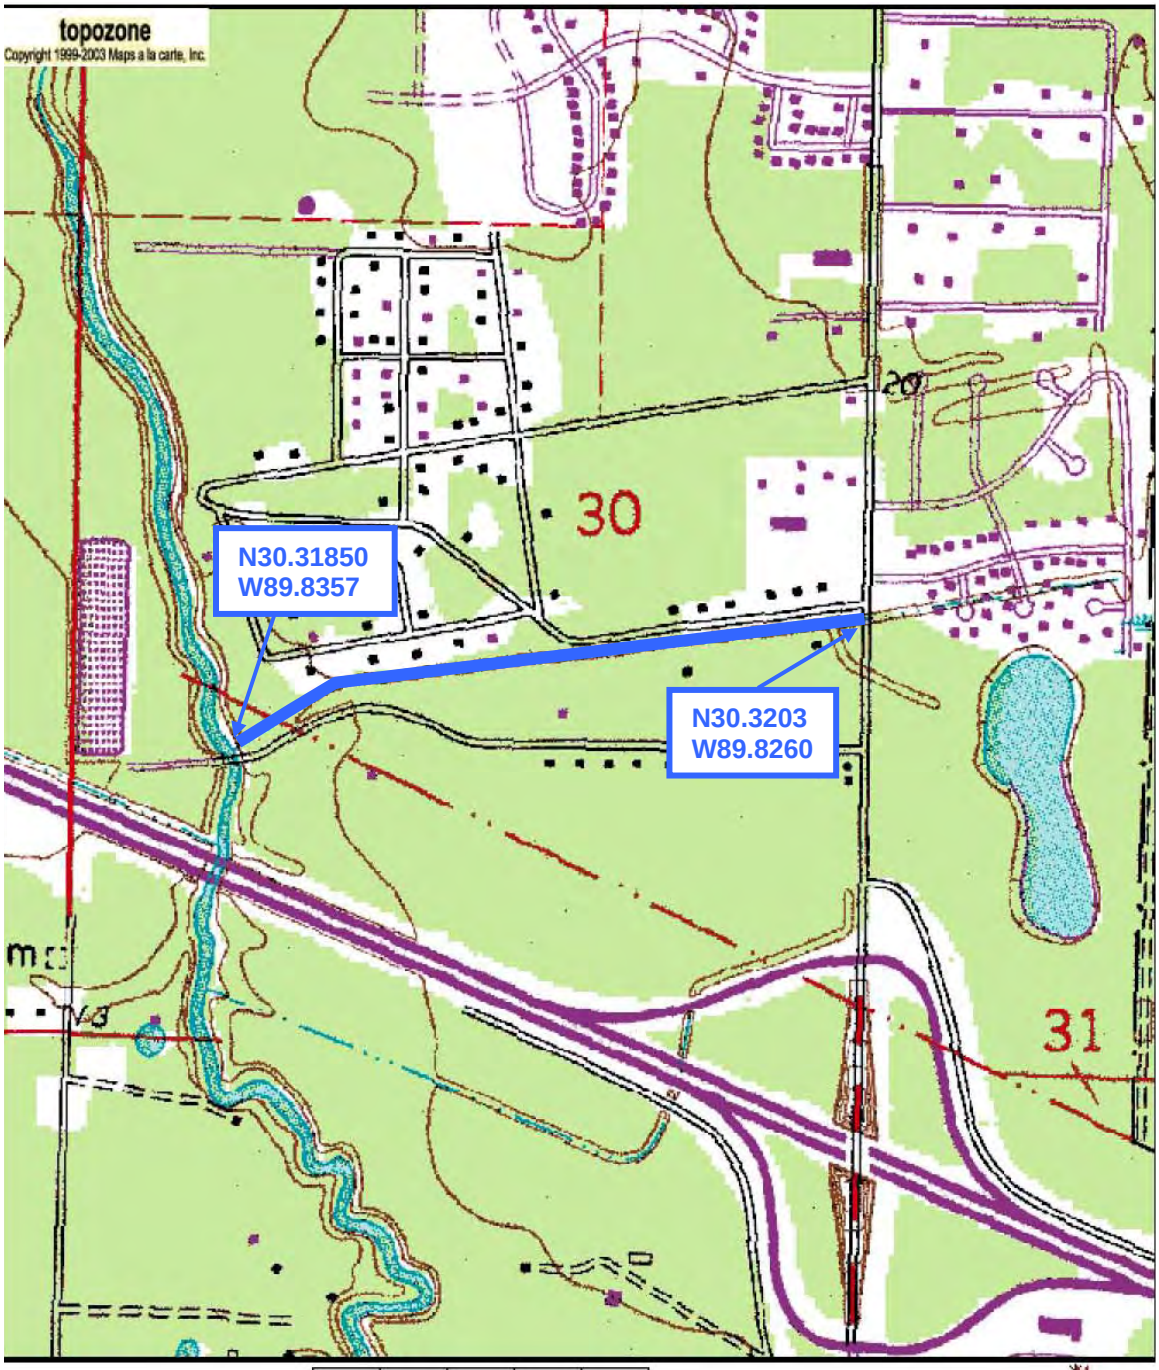

0 0.1 0.2 0.3 0.4 0.5 km

0 0.09 0.18 0.27 0.36 0.45 mi

Map center is 30.3193°N, 89.8302°W (WGS84/NAD83)
Slidell quadrangle
Projection is UTM Zone 16 NAD83 Datum

M
G
M=0.381
G=-1.43

SITE MAP
DSR 103-05-152K
19-CW1-33, Dixie Ranch Road
St. Tammany Parish

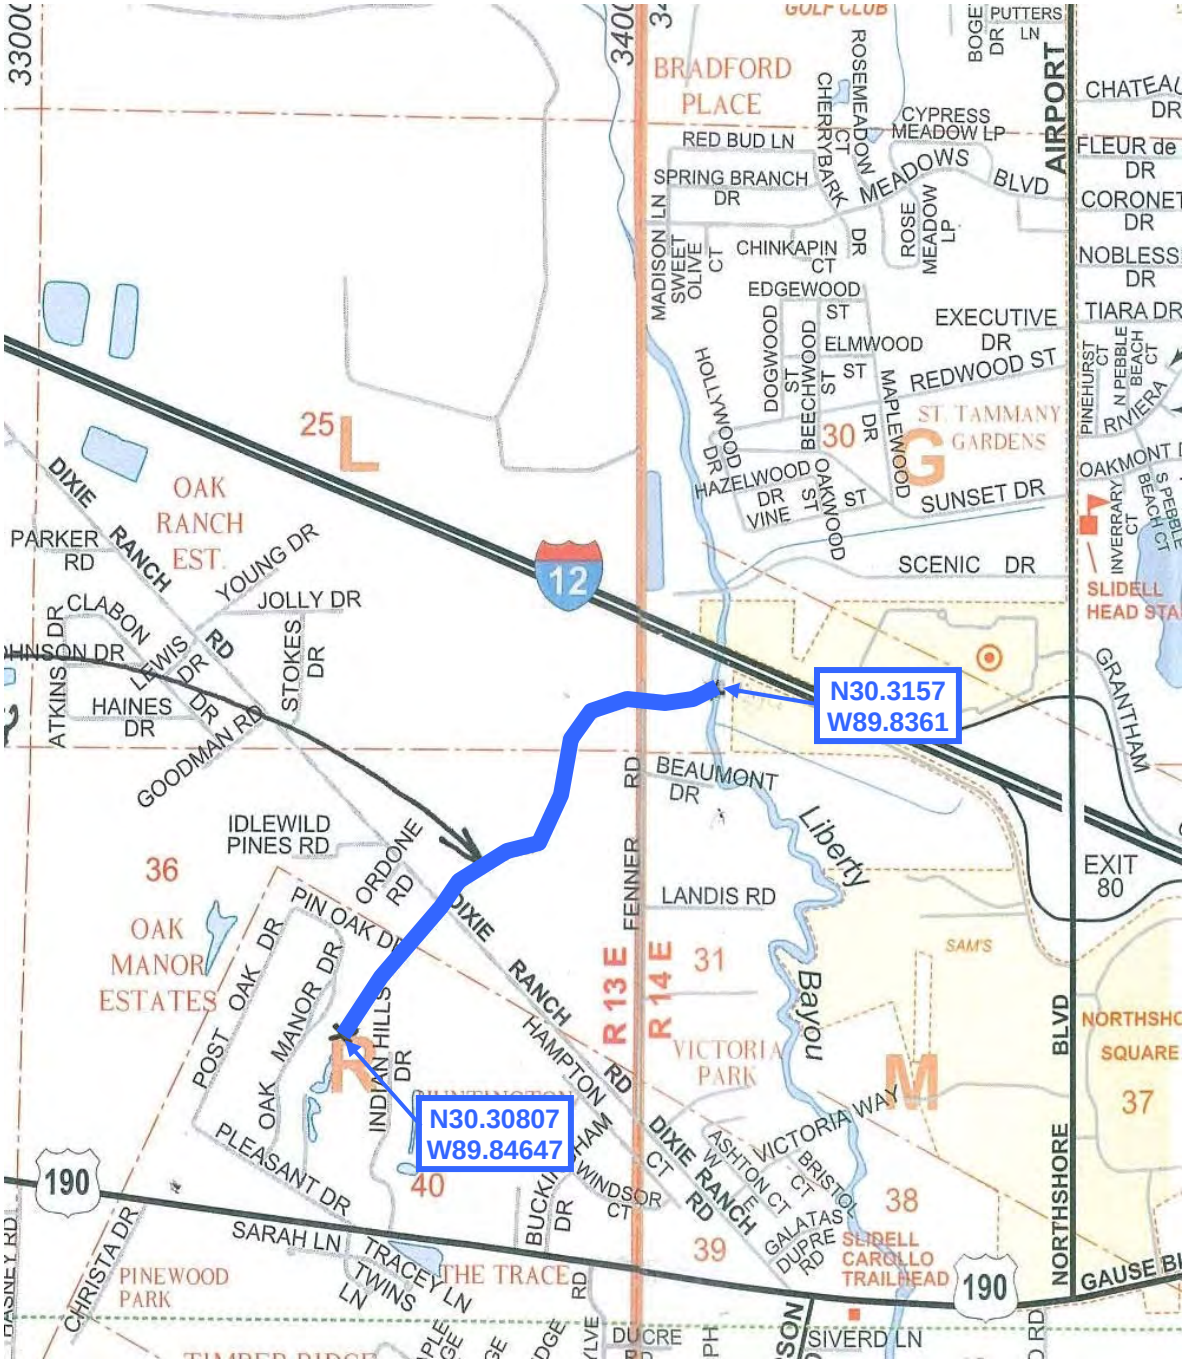

TOPO MAP
DSR 103-05-152K
19-CW1-33, Dixie Ranch Road
St. Tammany Parish

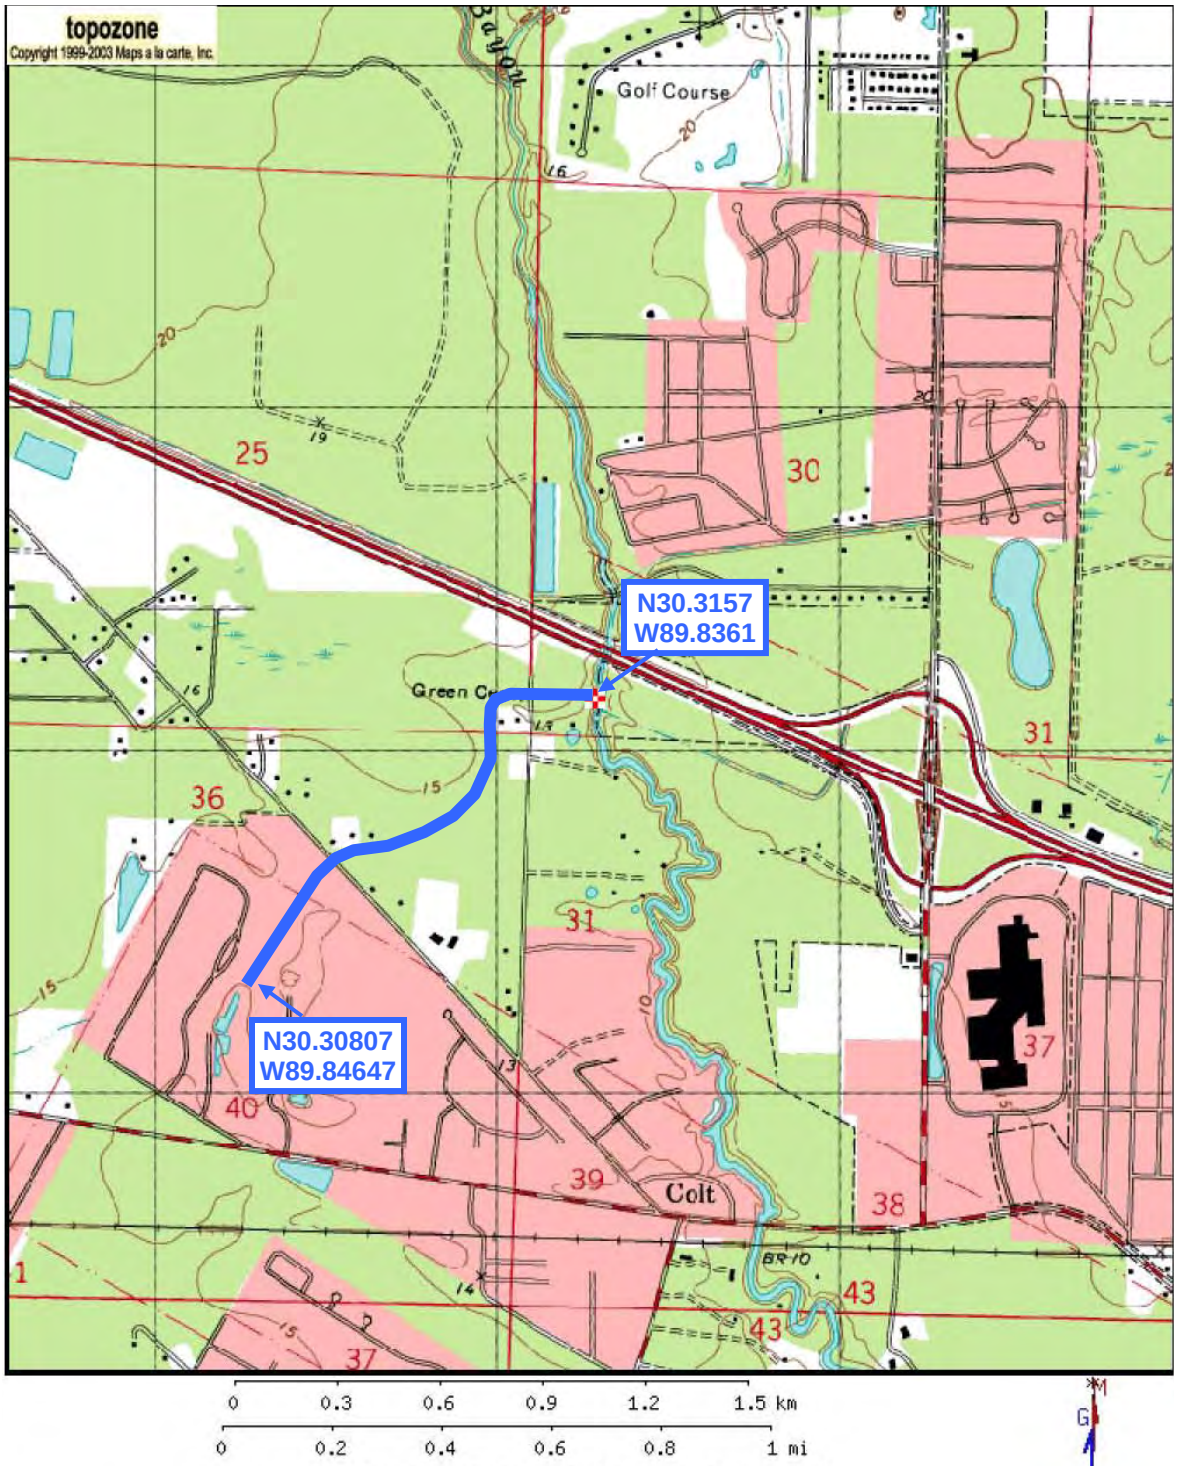

0 0.3 0.6 0.9 1.2 1.5 km
0 0.2 0.4 0.6 0.8 1 mi

Map center is 30.3157°N, 89.8361°W (WGS84/NAD83)
Slidell quadrangle
Projection is UTM Zone 16 NAD83 Datum

M=0.385
G=-1.433

DSR NO: 103-05-xxxK, 103-05-xxxK

CHANNEL: Any Lateral

PARISH/SPONSOR: St. Tammany Parish

Debris Removal

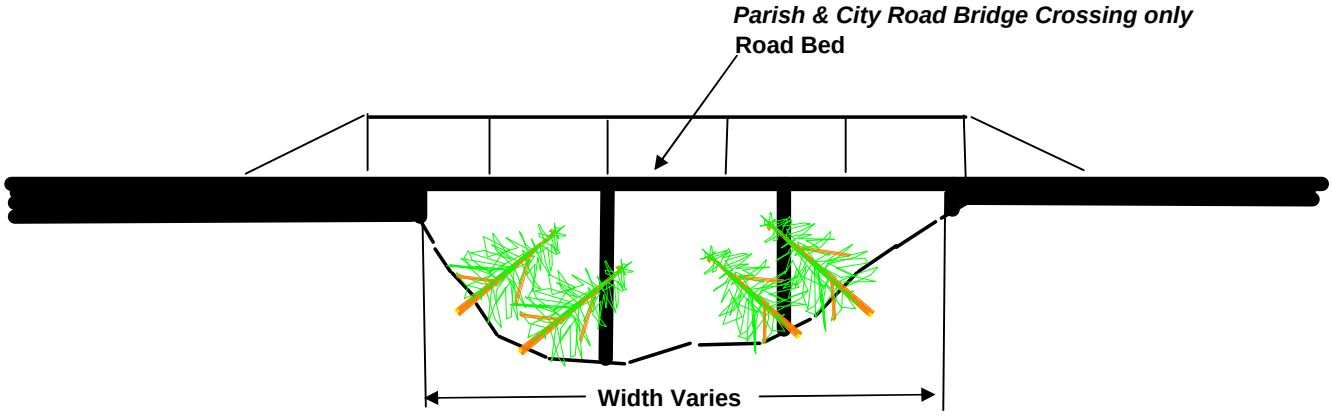

Note: Contract is to remove Debris from upstream and downstream Bridge which includes underside of bridge
Exception: All Crossing which cross State or Federal highways are not included in contract

Typical Road Bridge Crossing
Not to Scale

Notice:
48 Hours Before Digging
Call 1-800-272-3020

DSR NO: 103-05-xxxK, 103-05-xxxK

CHANNEL: Any Lateral

PARISH/SPONSOR: St. Tammany Parish

Debris Removal

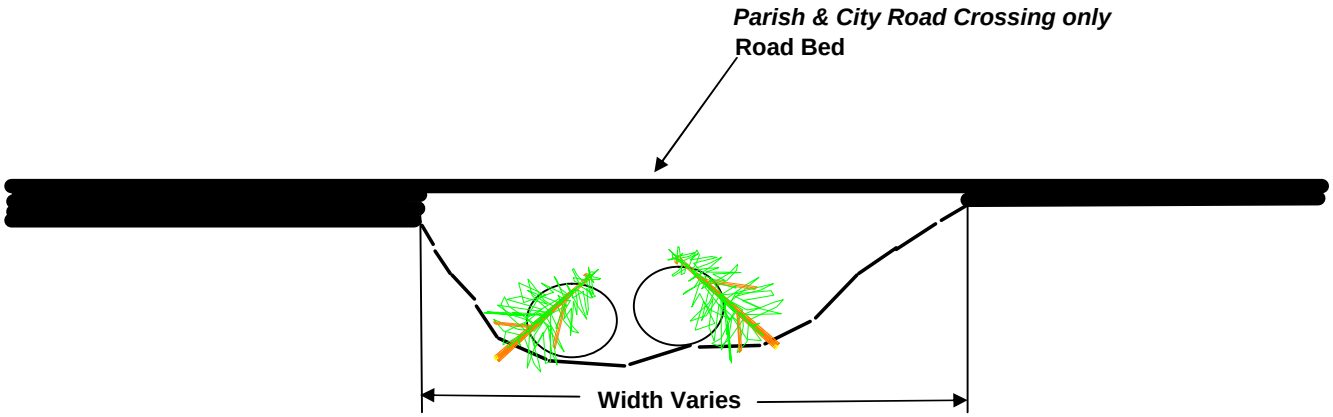

Note: Contract is to remove Debris from upstream and downstream Culverts which includes inside of culverts
Exception: All Crossing which cross State or Federal highways are not included in contract

Typical Road Culvert type Crossing
Not to Scale

Notice:
48 Hours Before Digging
Call 1-800-272-3020

DSR NO: 103-05-xxxK, 103-05-xxxK

CHANNEL: Any Lateral

PARISH/SPONSOR: St. Tammany Parish

Debris Removal

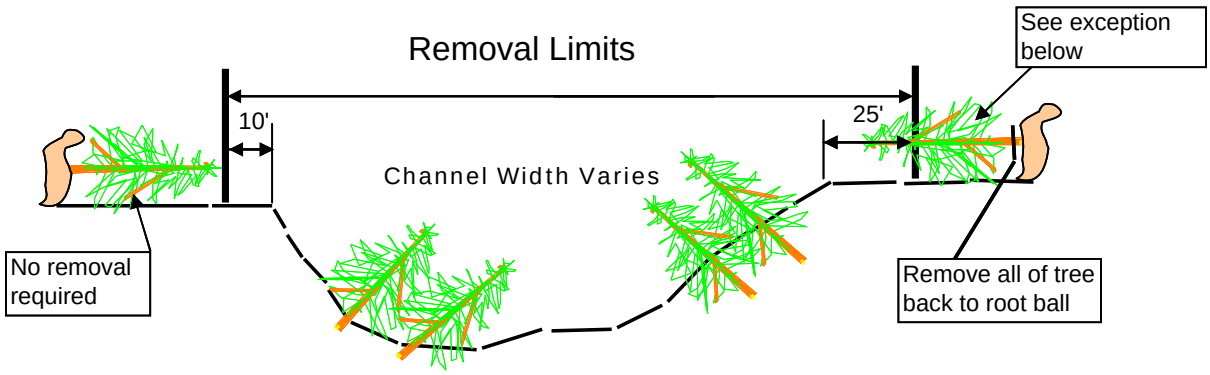

Typical Section Not to Scale

Applies to working from either side

Notice:
48 Hours Before Digging
Call 1-800-272-3020

***Note** : Access can be obtained from either side; however work will only be performed from one side in any stretch of the channel, as concurred in by COTR.*

***Exception** it may be possible that trees which were located outside of the the removal limits may have fallen into the removal limits, the entire tree will be removed back to the root ball even if only a portion of the tree is withinthe removal limits*

Channels will be worked concurrently.

Debris Removal

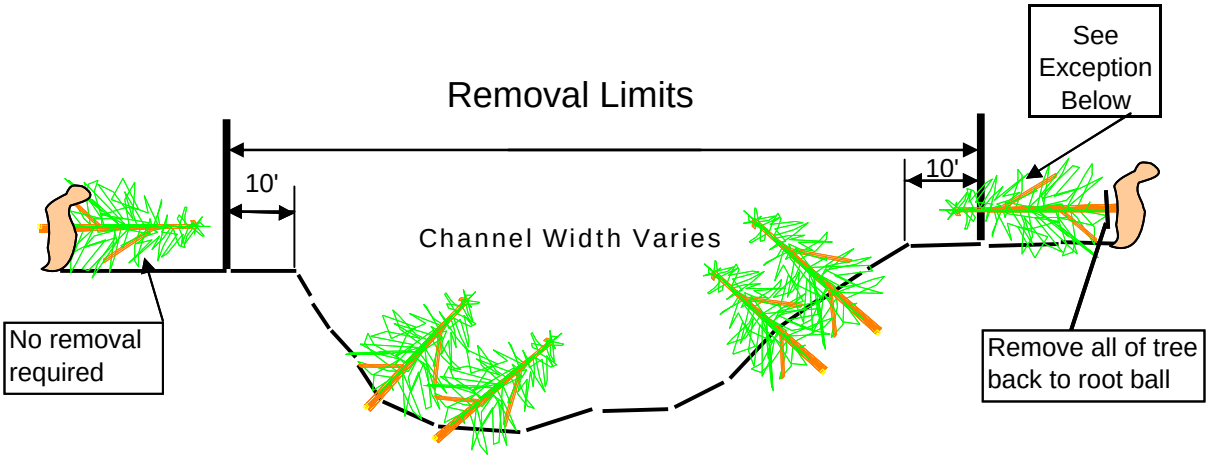

Typical Section Not to Scale

Notice:
48 Hours Before Digging
Call 1-800-272-3020

***Note**: Work to be performed from within the channel with marsh buggy or barge mounted equipment.*

***Exception** it may be possible that trees which were located outside of the the removal limits may have fallen into the removal limits, the entire tree will be removed back to the root ball even if only a portion of the tree is withinthe removal limits*